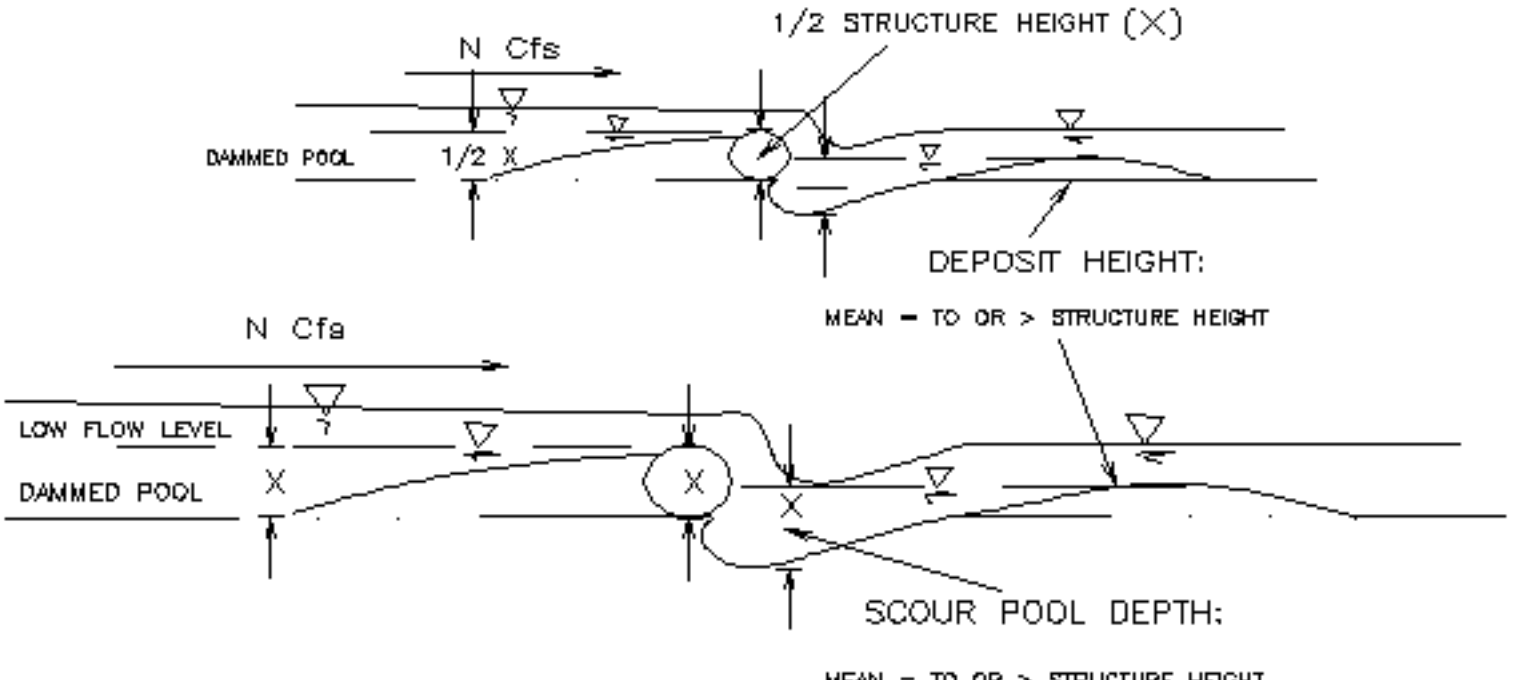
1/2 STRUCTURE HEIGHT (X)
N Cfs
DAMMED POOL
1/2 X
DEPOSIT HEIGHT:
MEAN = TO OR > STRUCTURE HEIGHT
N Cfa
LOW FLOW LEVEL
DAMMED POOL
X
X
X
SCOUR POOL DEPTH:
MEAN = TO OR > STRUCTURE HEIGHT